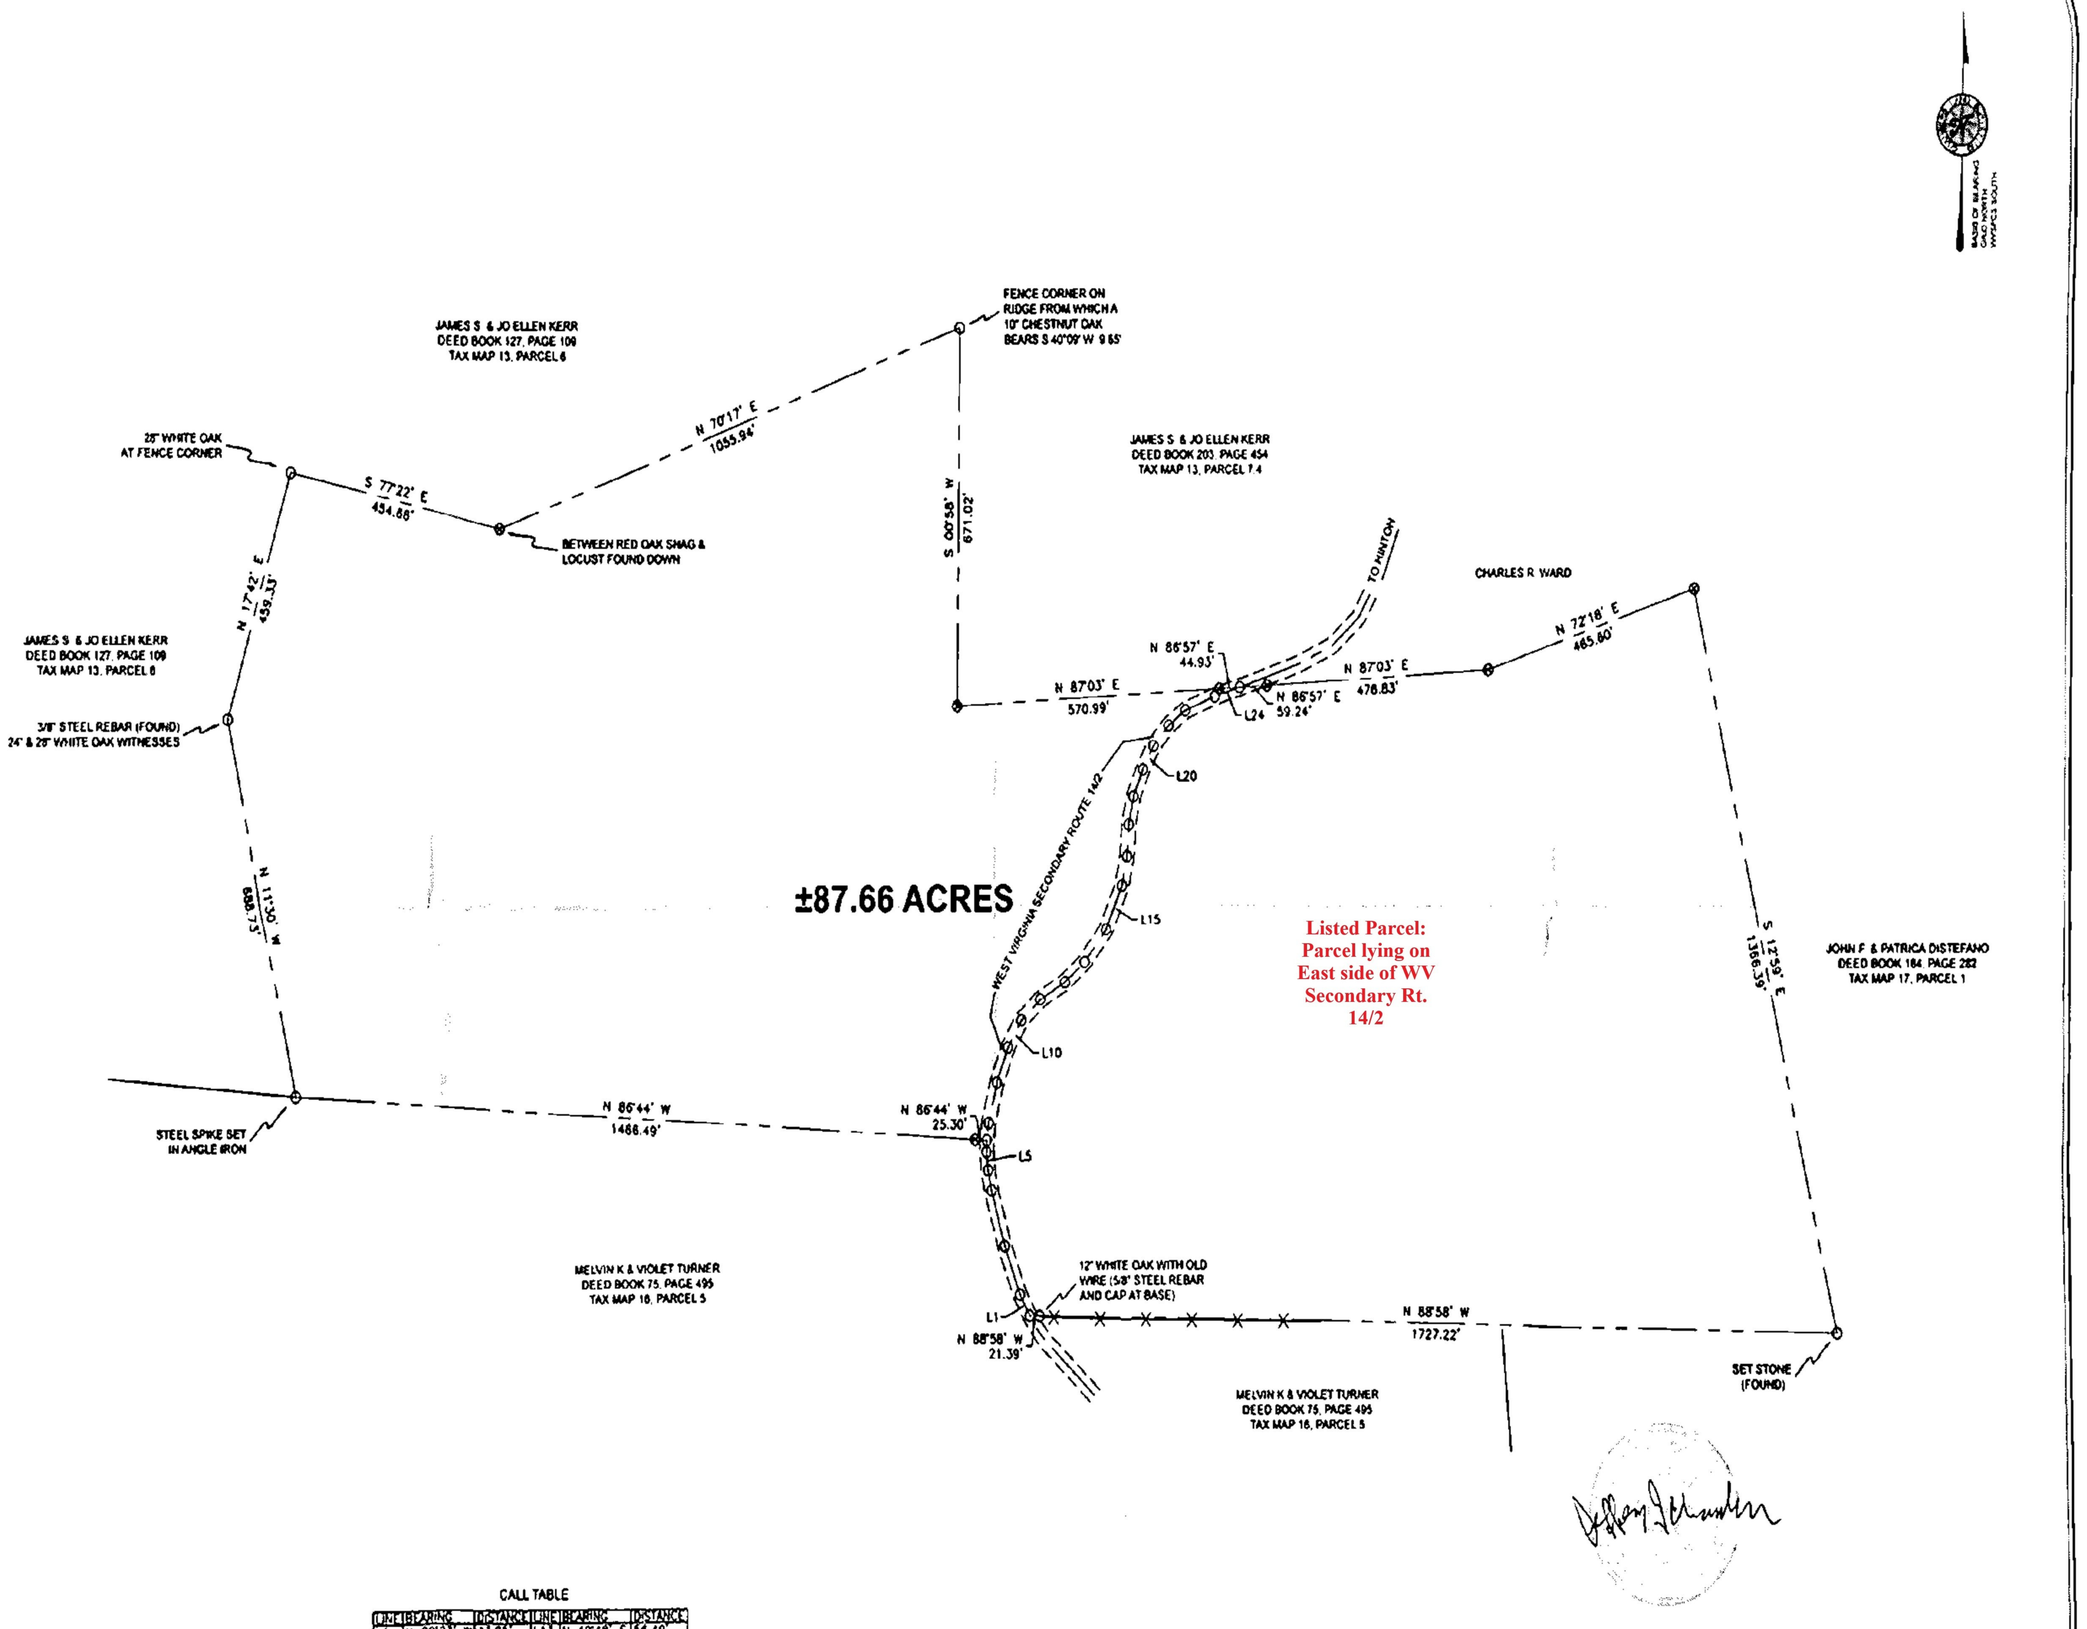


CALL TABLE

LINE	BEARING	DISTANCE	LINE	BEARING	DISTANCE
L1	N 29°23' W	43.05'	L13	N 49°48' E	56.40'
L2	N 21°01' W	93.51'	L14	N 38°36' E	75.71'
L3	N 16°22' W	103.70'	L15	N 23°39' E	86.70'
L4	N 11°14' W	37.46'	L16	N 12°10' E	54.16'
L5	N 05°02' W	32.79'	L17	N 03°38' E	57.21'
L6	N 01°20' E	21.28'	L18	N 11°39' E	51.41'
L7	N 07°45' E	31.26'	L19	N 23°03' E	53.02'
L8	N 14°22' E	75.77'	L20	N 28°31' E	47.85'
L9	N 21°12' E	68.20'	L21	N 42°26' E	49.23'
L10	N 31°15' E	56.92'	L22	N 53°24' E	45.26'
L11	N 47°52' E	55.12'	L23	N 68°50' E	69.02'
L12	N 60°06' E	82.49'	L24	N 73°28' E	56.61'

LEGEND

- SET 5/8" STEEL REBAR AND CAP
- BOUNDARY LINE
- FENCE
- CENTERLINE
- RIGHT OF WAY

GRAPHIC SCALE
1 INCH = 200 FT.
0 200 400 600

REVISED 12/10/21 COMBINED TRACTS 1&2 INTO ONE PARCEL

BOUNDARY SURVEY

LANDS OF
MARVIN EUGENE MEADOWS &
DEANNA CHARLENE WILLEY
DEED BOOK 229, PAGE 452
TAX MAP 16, PARCEL 8

GREENBRIER DISTRICT
SUMMERS COUNTY
WEST VIRGINIA

CHAMBERS LAND SURVEYING
HC 85 Box 5A
Jumping Branch
West Virginia, 25969
Phone: (304) 573-4274

IT IS NOT THE PURPOSE OF THIS SURVEY TO DETERMINE OR LOCATE EASEMENTS, UTILITIES OLD ROADBEDS, OR RIGHT OF WAYS. EXCEPT AS SHOWN HEREON. IT IS FURTHERMORE NOT THE PURPOSE OF THIS SURVEY TO DETERMINE THE EXISTANCE OR NONEXISTANCE OF ANY FLOOD HAZARD AREAS FLOOD PLAIN STATUS OR WET LANDS PERTAINING TO THIS TRACT OF LAND

Drawn By: KJC	Approved: JJC
Date: 06/17/19	Scale: 1"=100'
Map: 19MEADOWS	File: 19MEADOWS

CHAMBERS LAND SURVEYING

VOL 276 PG 655